

THIS DRAWING IS THE PROPERTY OF
ARENDELL ENGINEERS AND IS NOT TO
BE REPRODUCED OR USED FOR ANY
PROJECT IN WHOLE OR IN PART
WITHOUT EXPRESS WRITTEN
PERMISSION.

PROJECT MANAGER:	JJW
DESIGNED:	JST
DRAWN BY:	JST
CHECKED:	JJW
SCALE:	AS SHOWN
DATE:	09/21/2026



1004 Arendell Street
Morehead City, NC 28557
(252) 622-4338
Fax: (252) 622-4505

www.arendellengineers.com
North Carolina Certification No. C-1509
OWNER:


TOWN OF PINE KNOLL SHORES
100 MUNICIPAL CIRCLE
PINE KNOLL SHORES, NORTH CAROLINA

PROJECT:

PINE KNOLL SHORES BEACH
ACCESS A RECONSTRUCTION

CARTERET COUNTY, NC
DRAWING:


PROJECT OVERVIEW

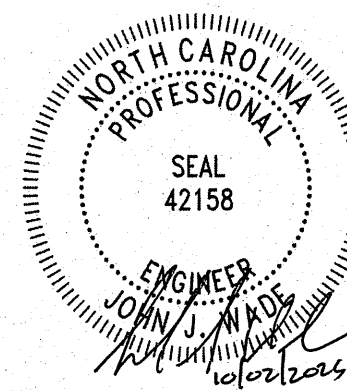


NO.	REVISION	BY	DATE
1	PLATFORM ADDED	JJW	09/29/2026
2	FENCE REMOVAL AND DETAILS	JJW	10/02/2026

SHEET NO:

C2
OF: 07
JOB NO. 26243

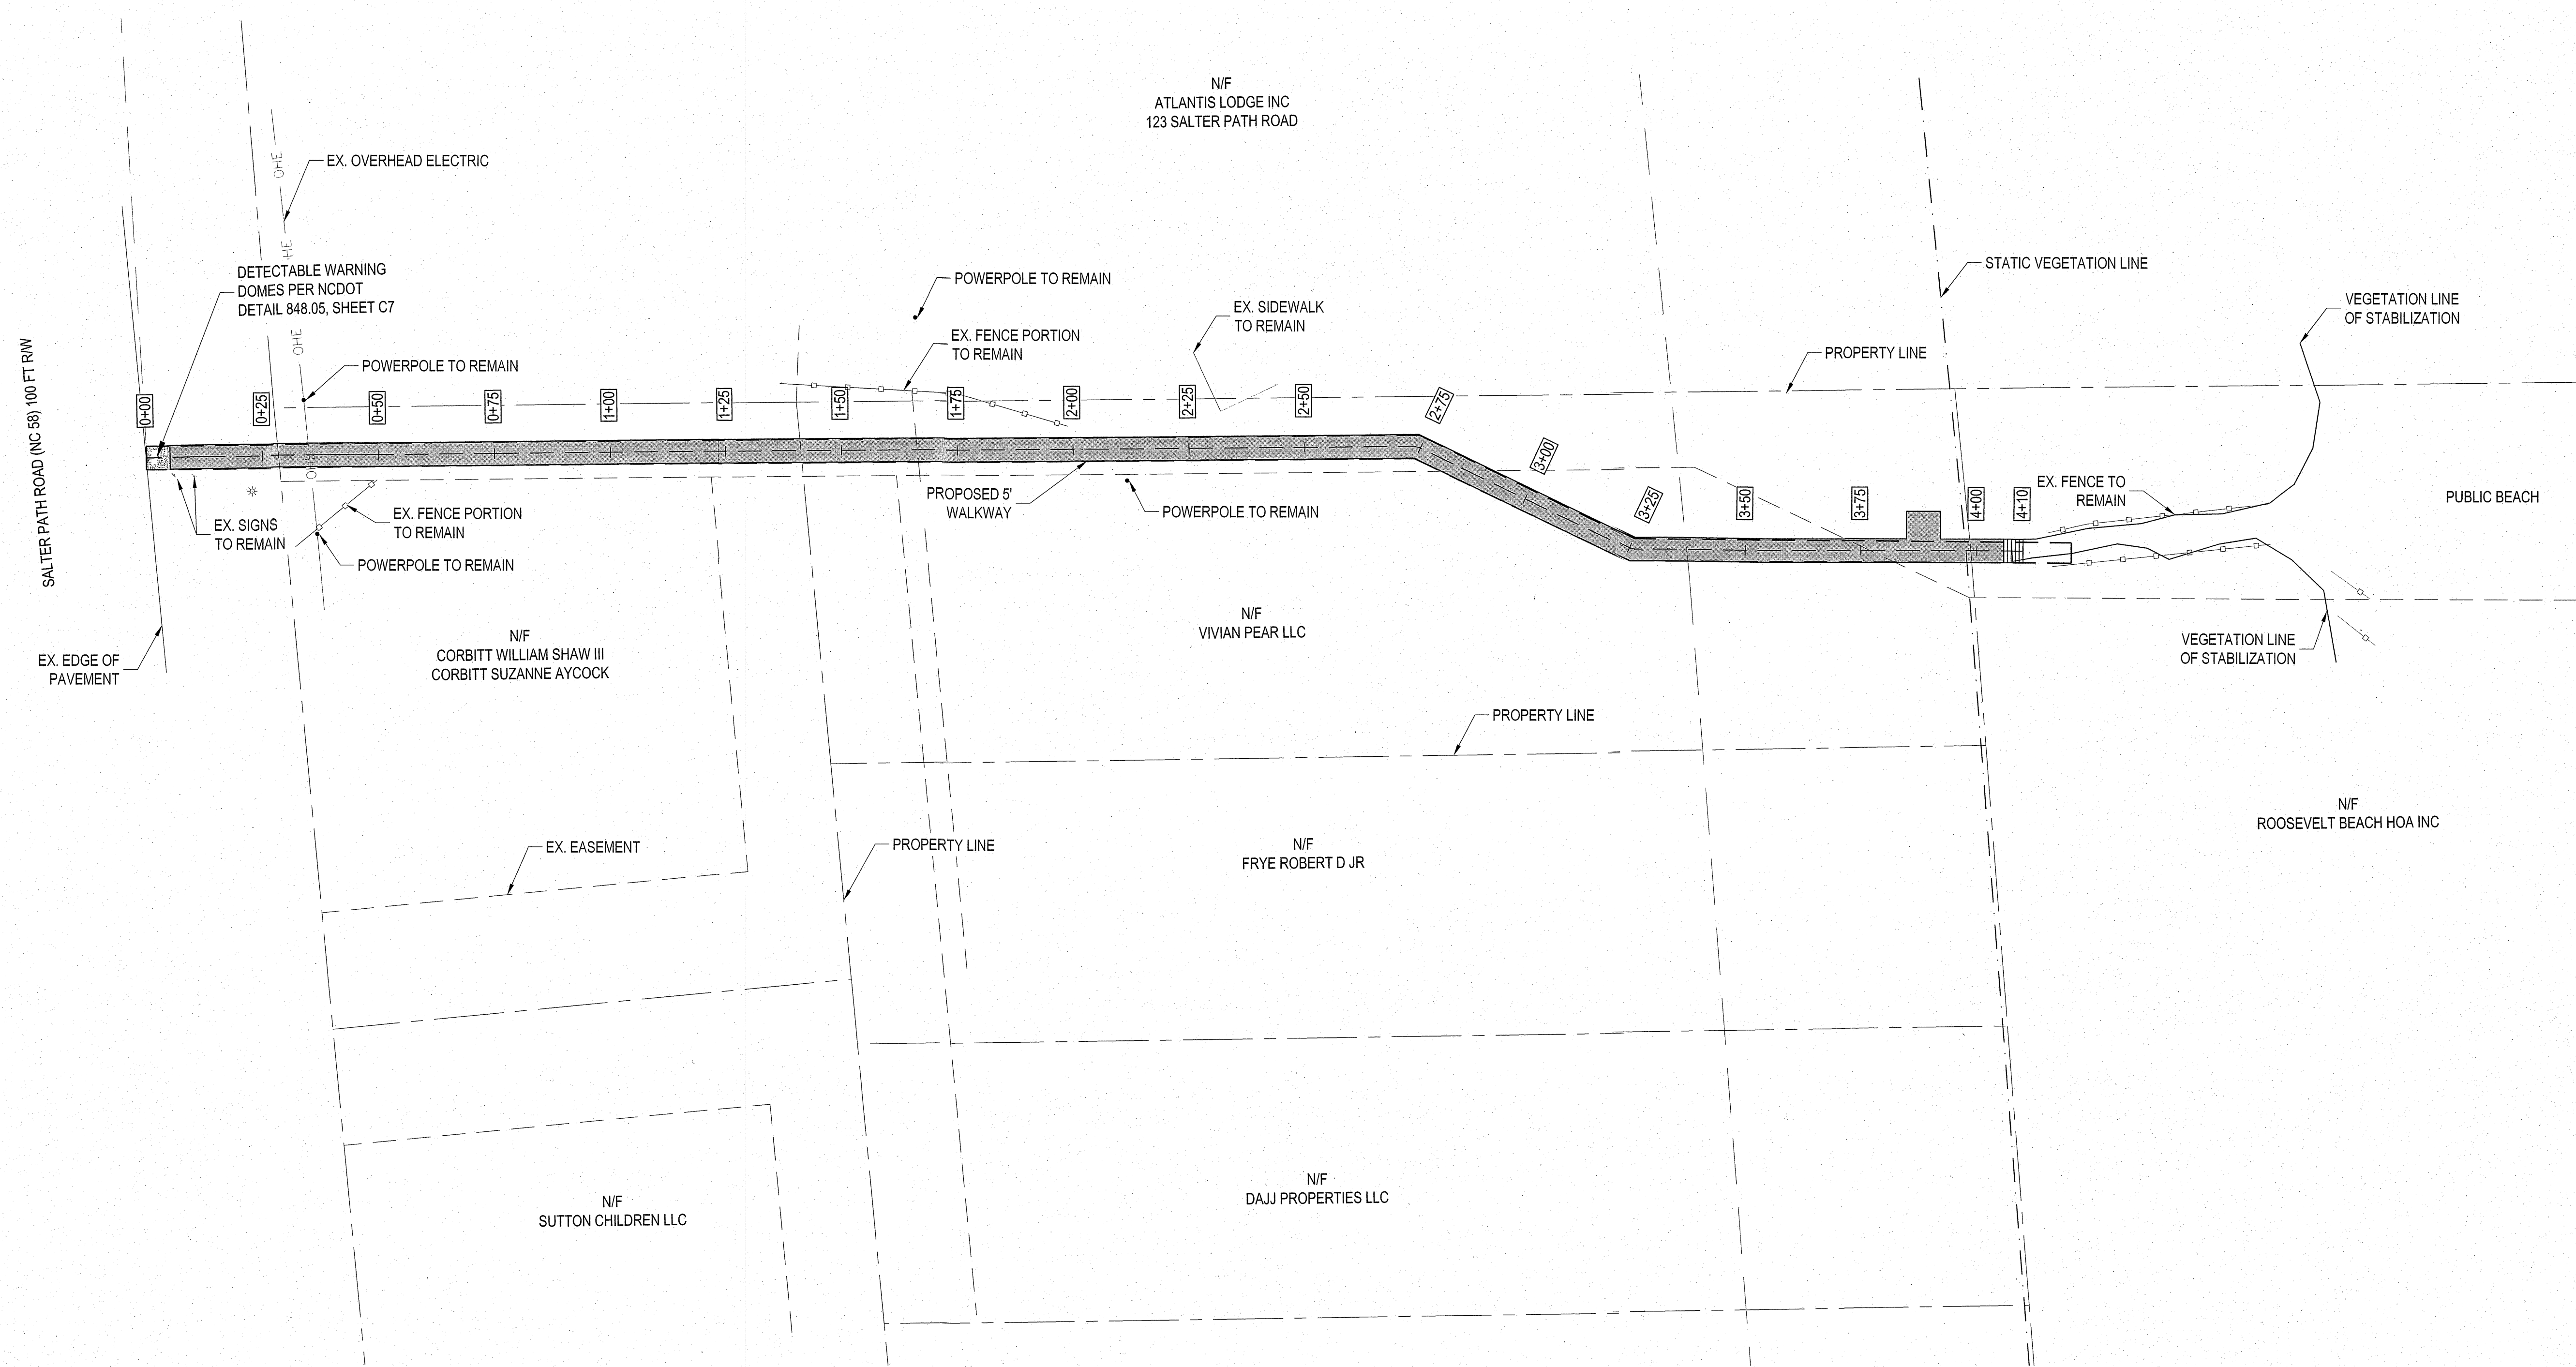

PROJECT OVERVIEW
SCALE: 1" = 20'

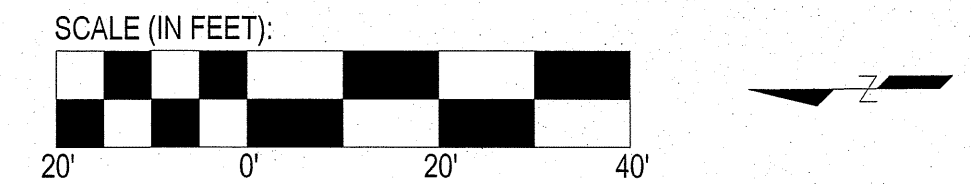

THIS DRAWING IS THE PROPERTY OF
ARENDELL ENGINEERS AND IS NOT TO
BE REPRODUCED OR USED FOR ANY
PROJECT IN WHOLE OR IN PART
WITHOUT EXPRESS WRITTEN
PERMISSION.

PROJECT MANAGER: JJW
DESIGNED: JST
DRAWN BY: JST
CHECKED: JJW
SCALE: AS SHOWN
DATE: 09/21/2026



1004 Arendell Street
Morehead City, NC 28557
(252) 622-4338
Fax: (252) 622-4505

www.arendellengineers.com
North Carolina Certification No. C-1509
OWNER:


TOWN OF PINE KNOLL SHORES
100 MUNICIPAL CIRCLE
PINE KNOLL SHORES, NORTH CAROLINA

PROJECT:
PINE KNOLL SHORES BEACH
ACCESS A RECONSTRUCTION

CARTERET COUNTY, NC

DRAWING:

EXISTING CONDITIONS &
DEMOLITION PLAN & PROFILE

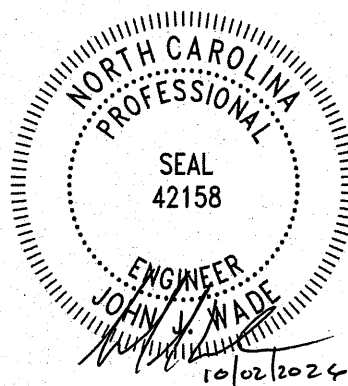


NO.	REVISION	BY	DATE
1	PLATFORM ADDED	JW	09/29/2026
2	FENCE REMOVAL AND DETAILS	JW	10/02/2026

SHEET NO:



C3

OF: 07
JOB NO. 26243

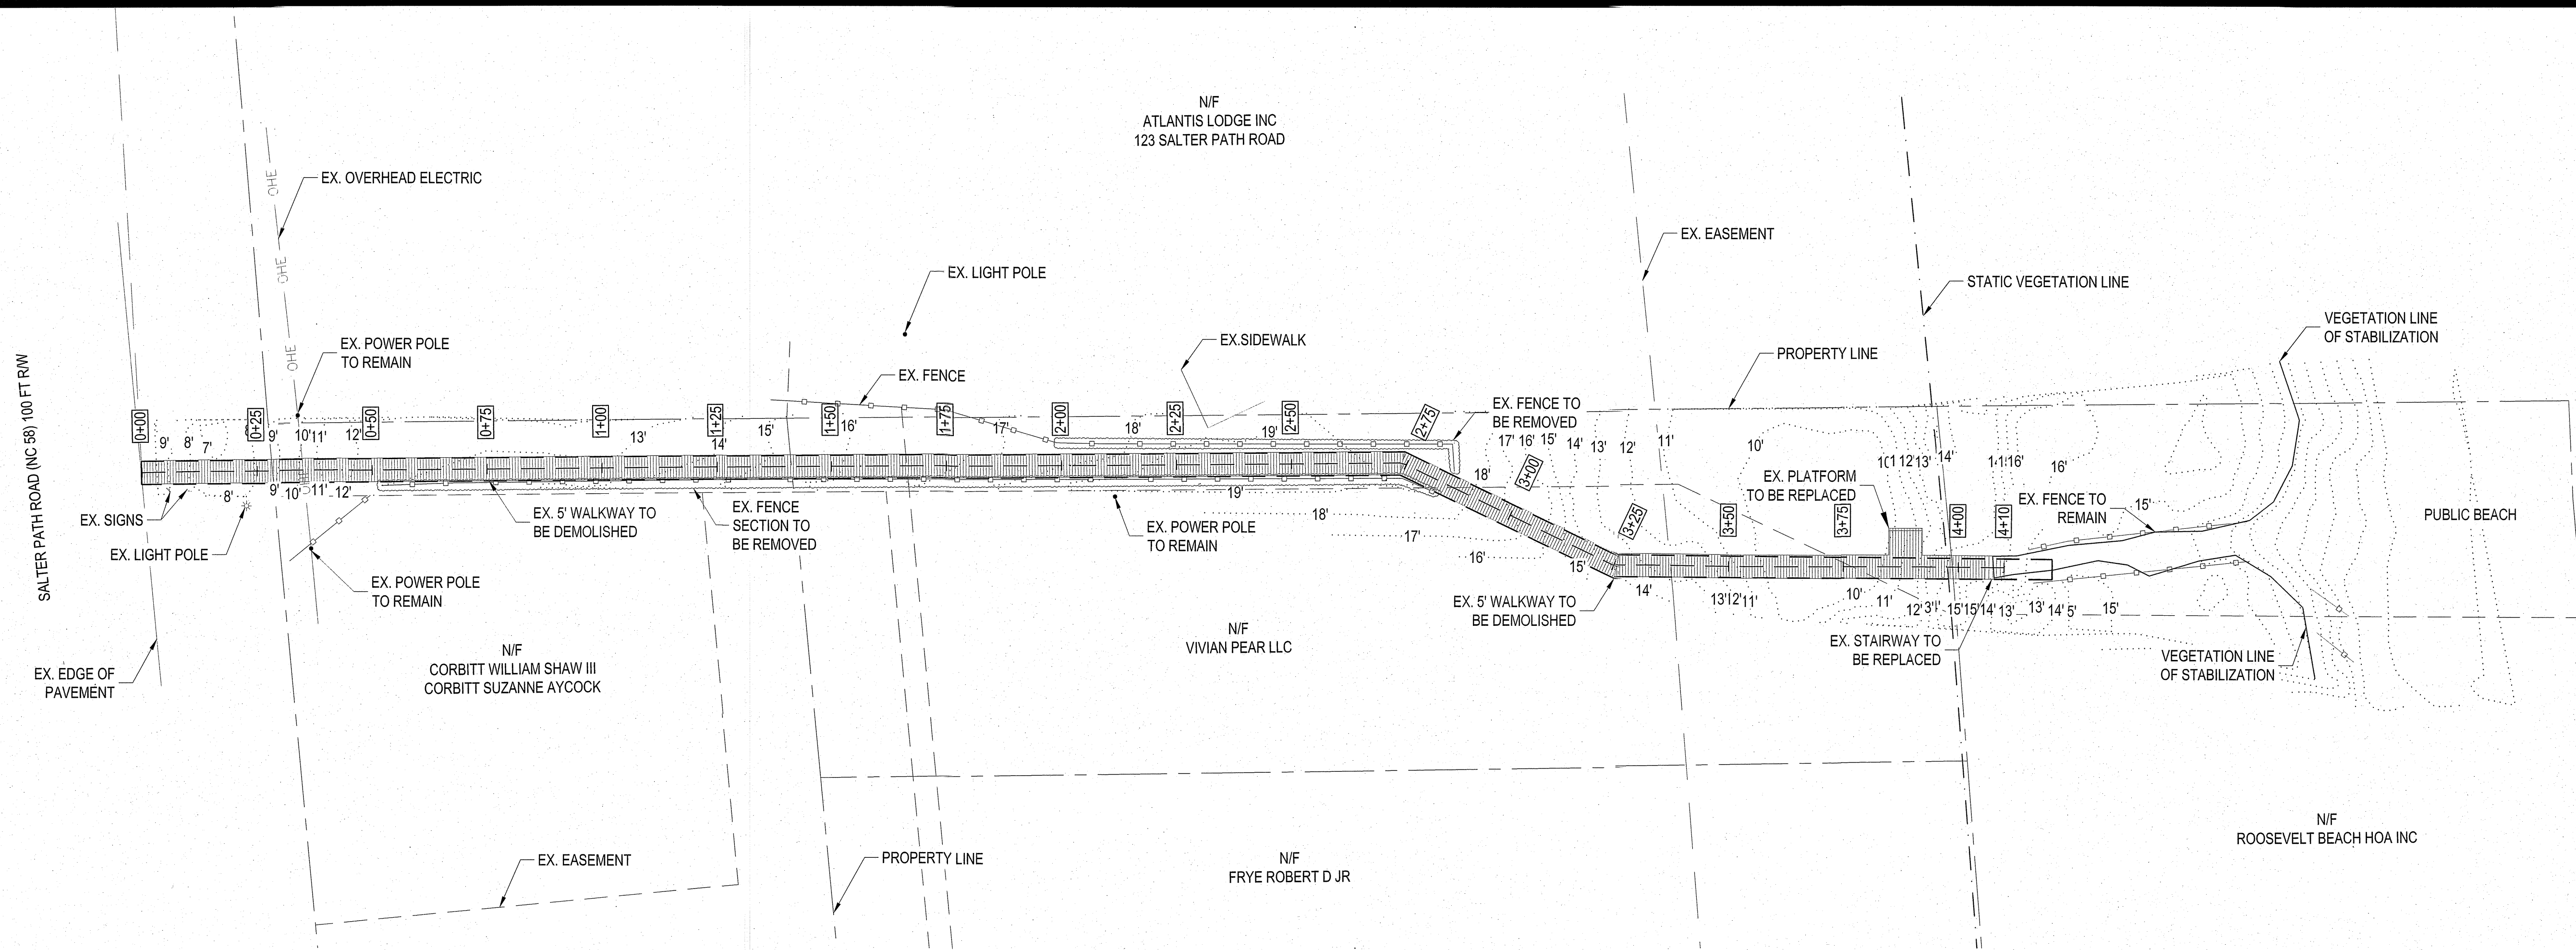


EXISTING CONDITIONS & DEMOLITION PLAN

SCALE: 1" = 20'

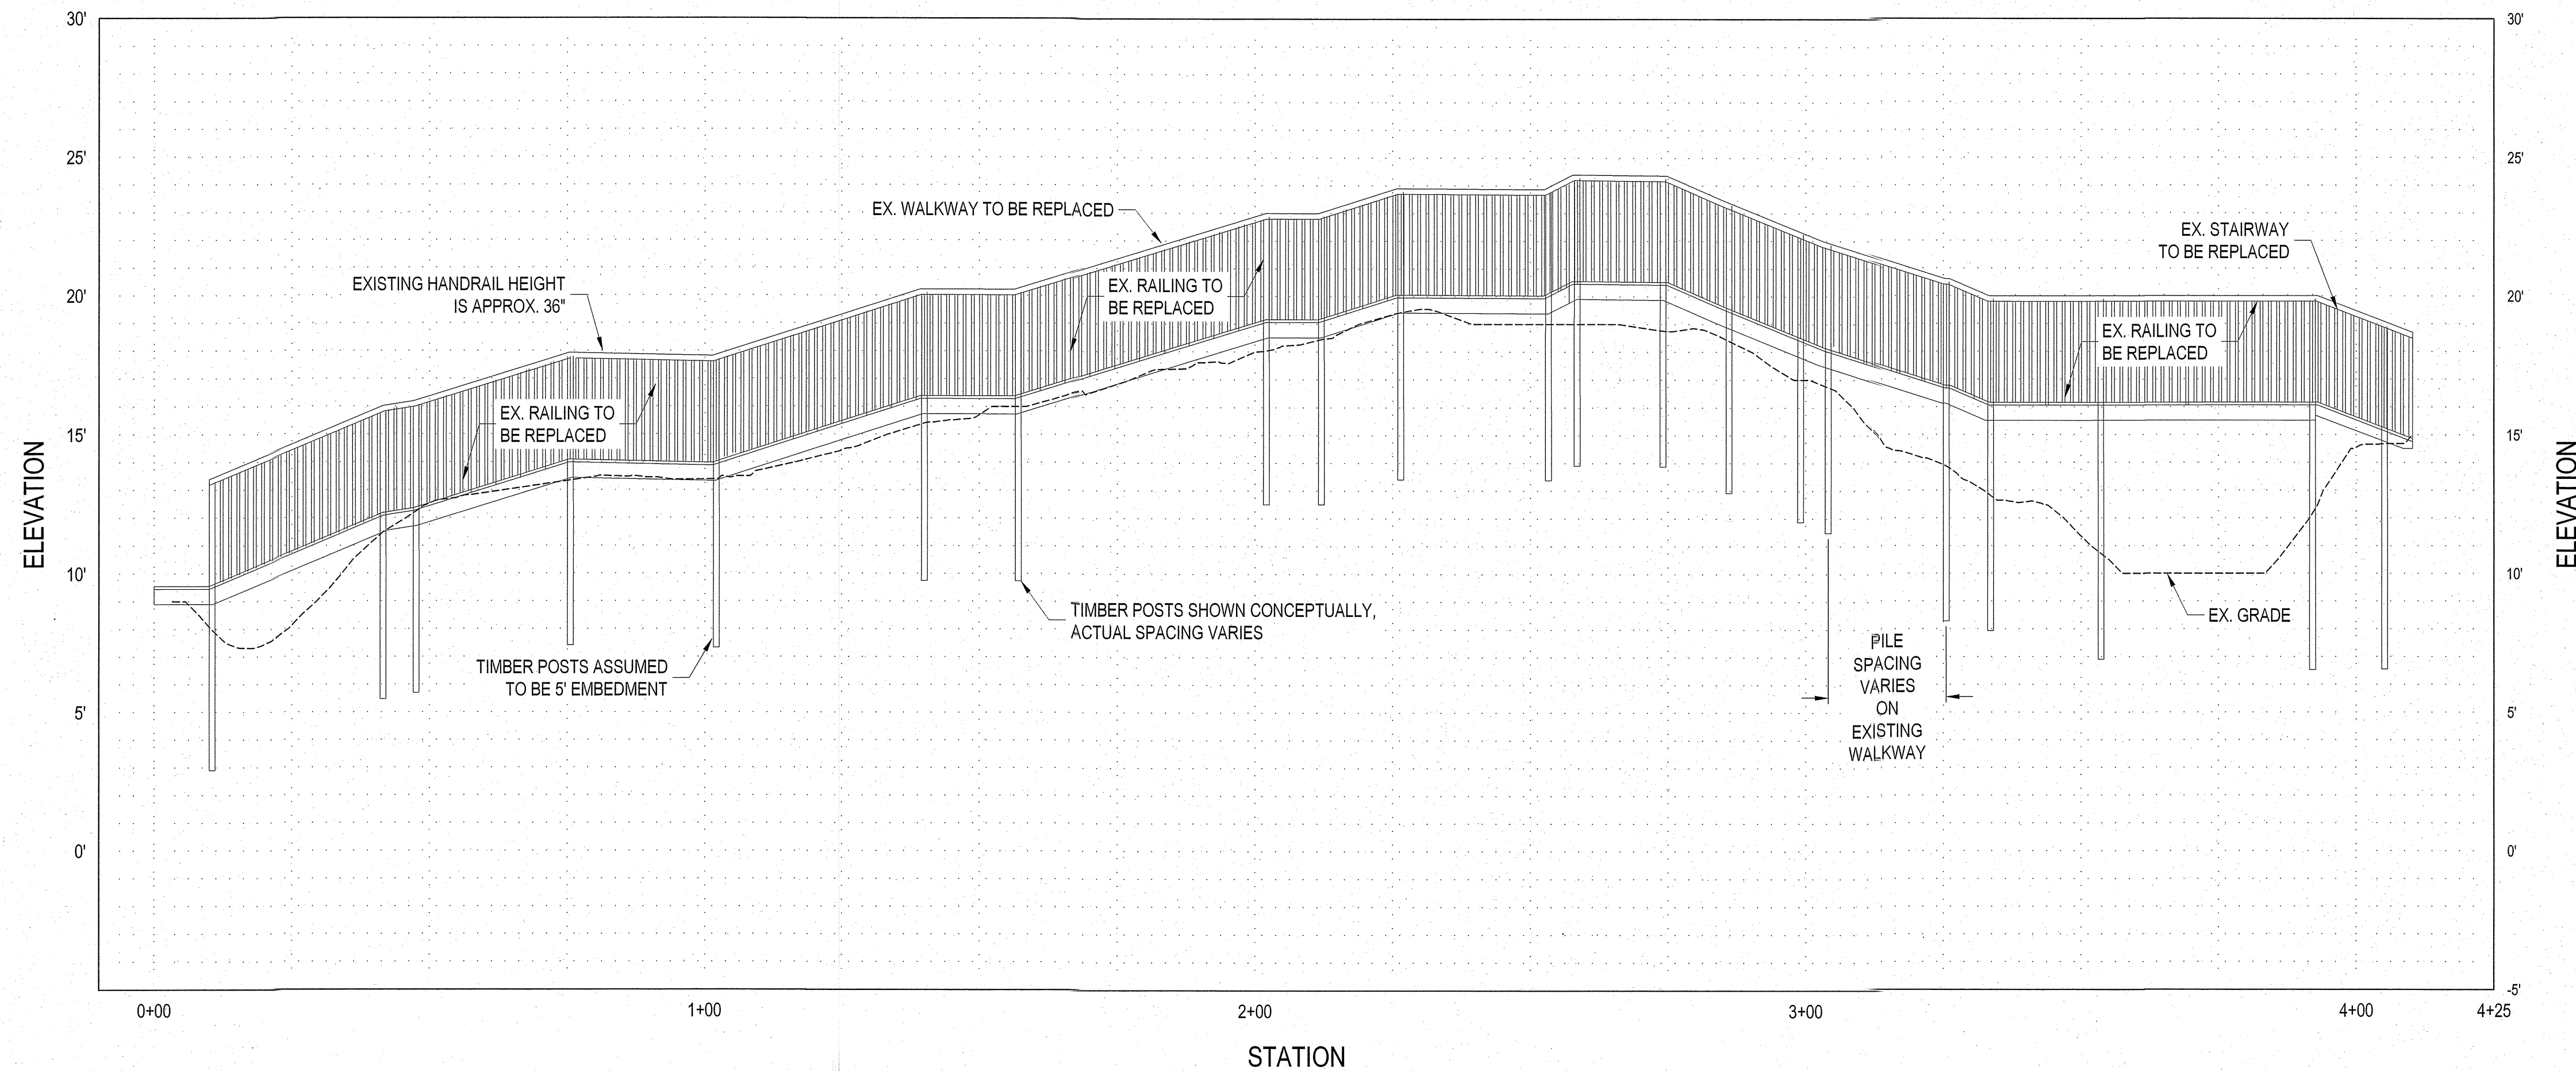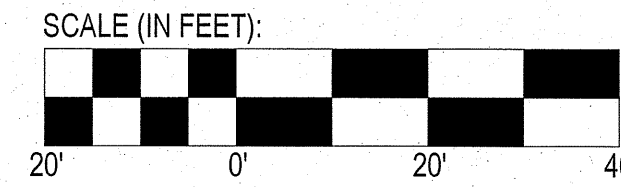

EXISTING CONDITIONS & DEMOLITION PROFILE



SCALE: H: 1" = 20', V: 1" = 4'

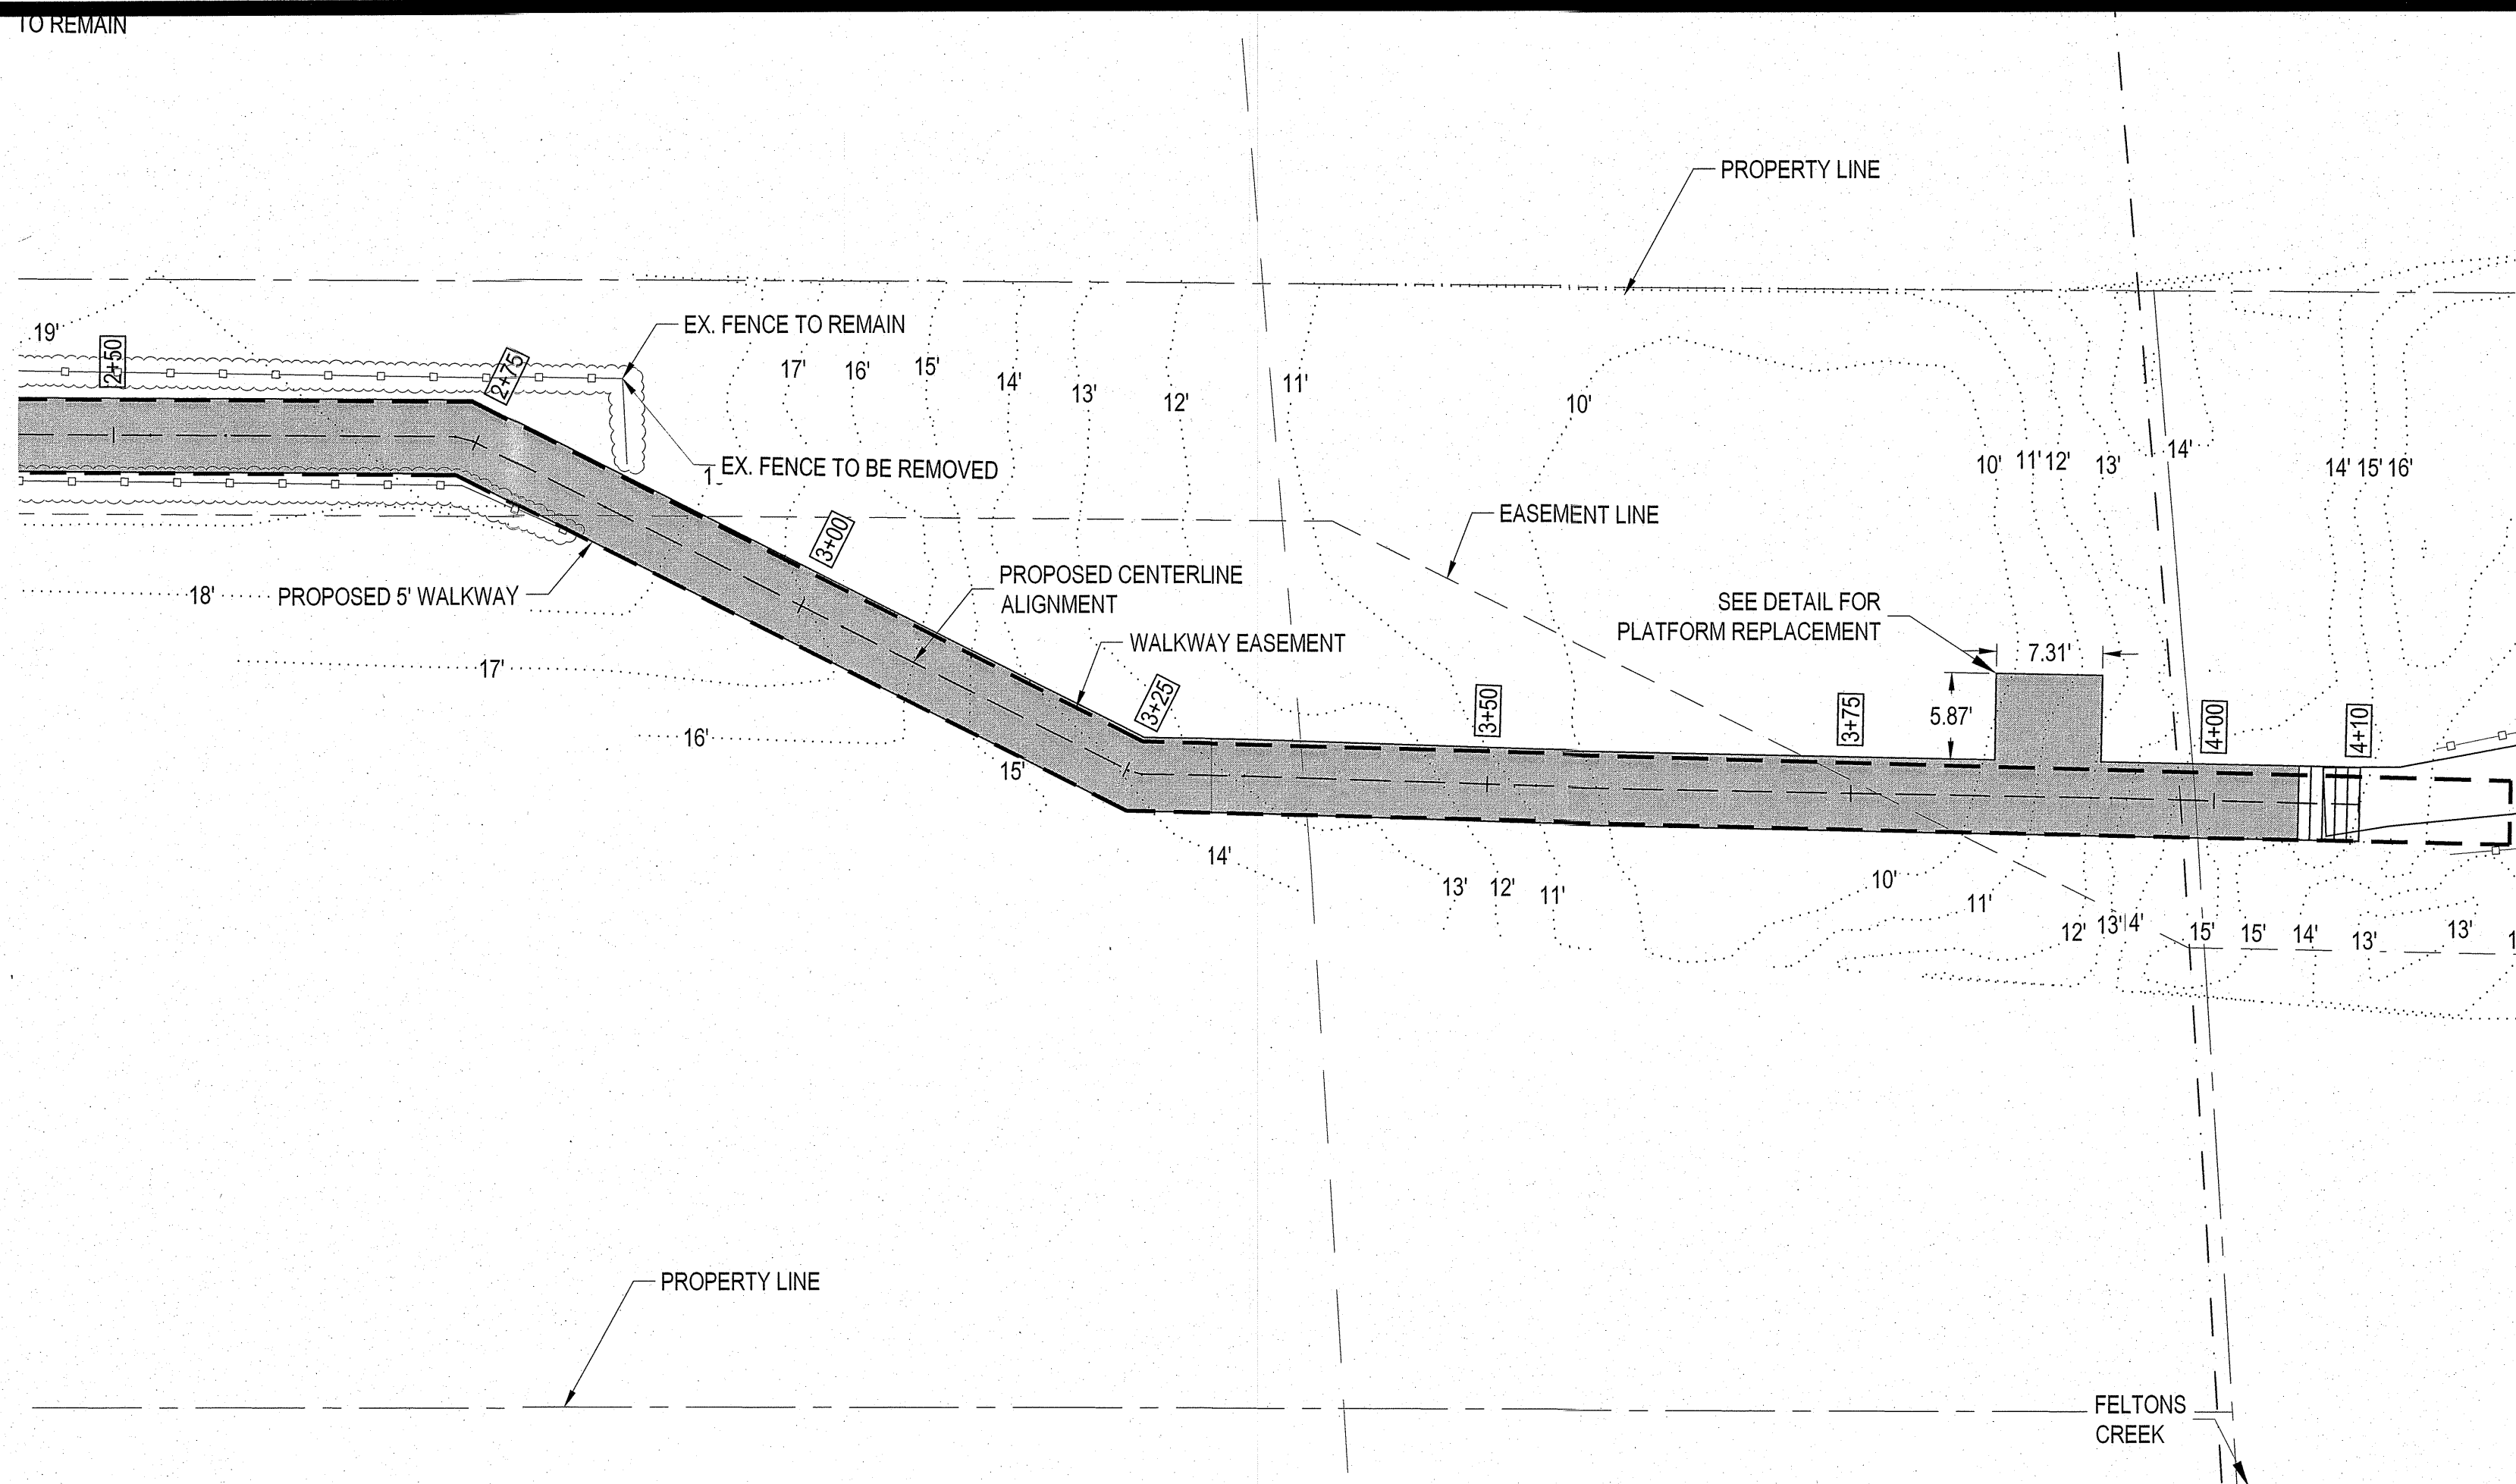

BOARDWALK PLAN: STA. 2+50 TO 4+10


SCALE: 1" = 10'

PROJECT LOCATION

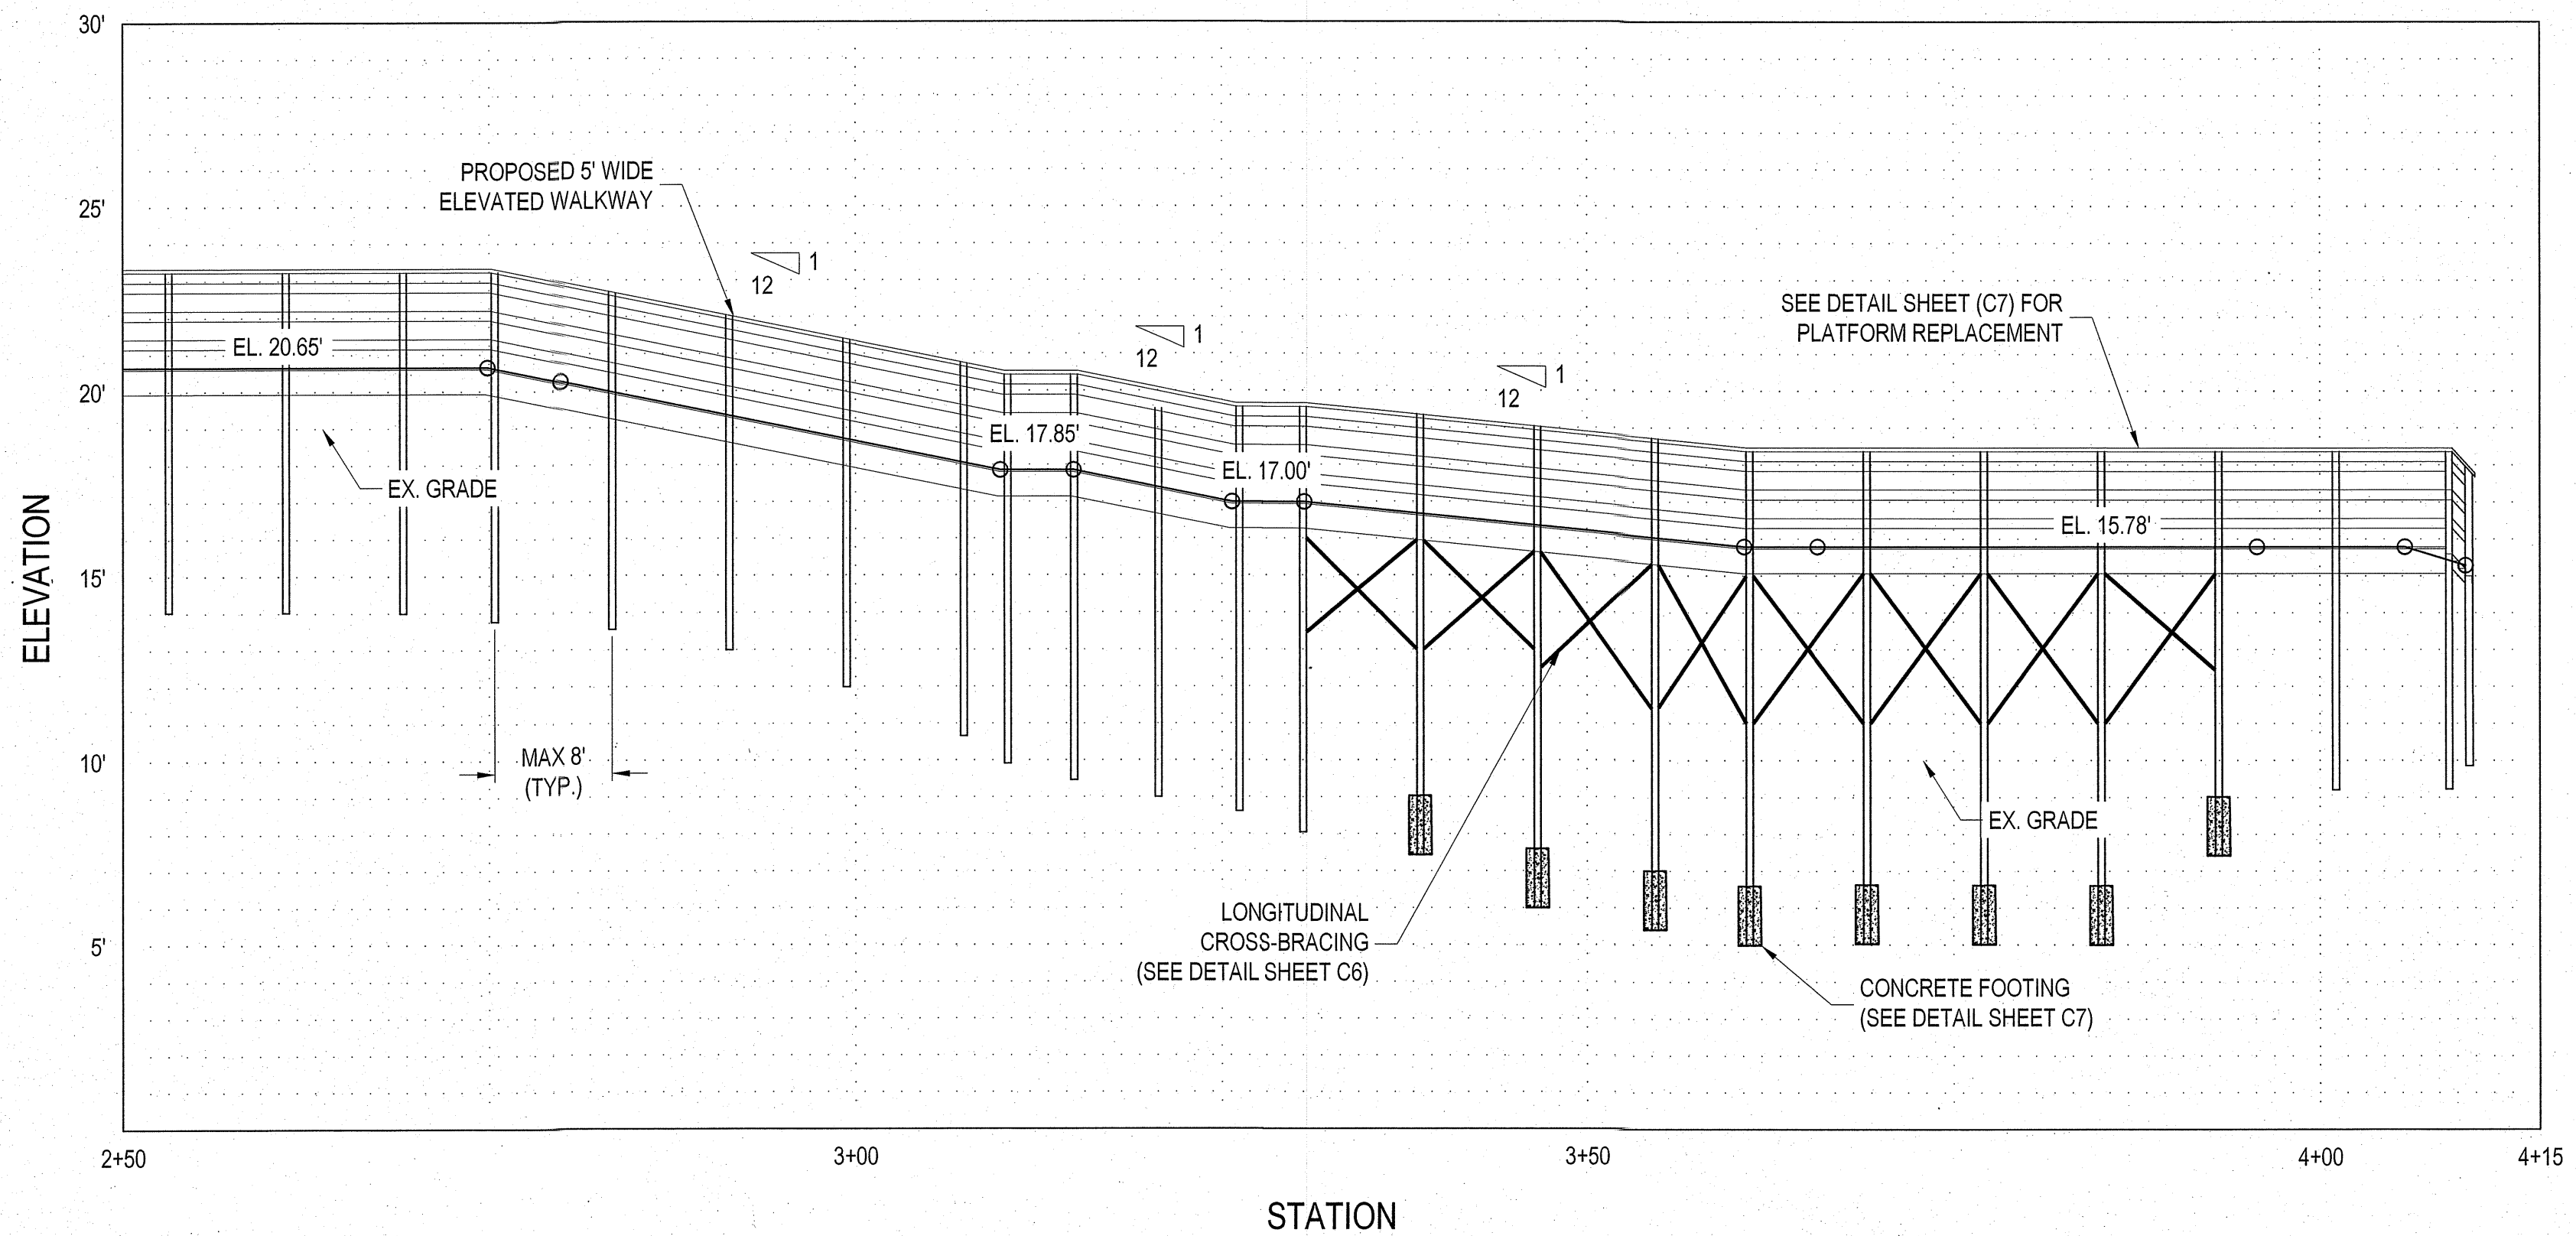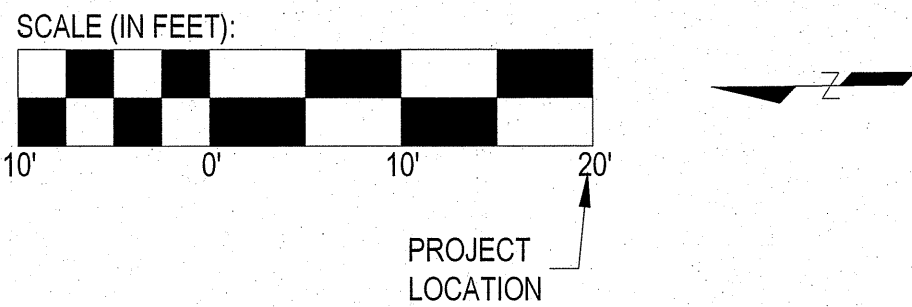


BOARDWALK PROFILE: STA. 2+50 TO 4+10

SCALE: H: 1" = 20', V: 1" = 4'

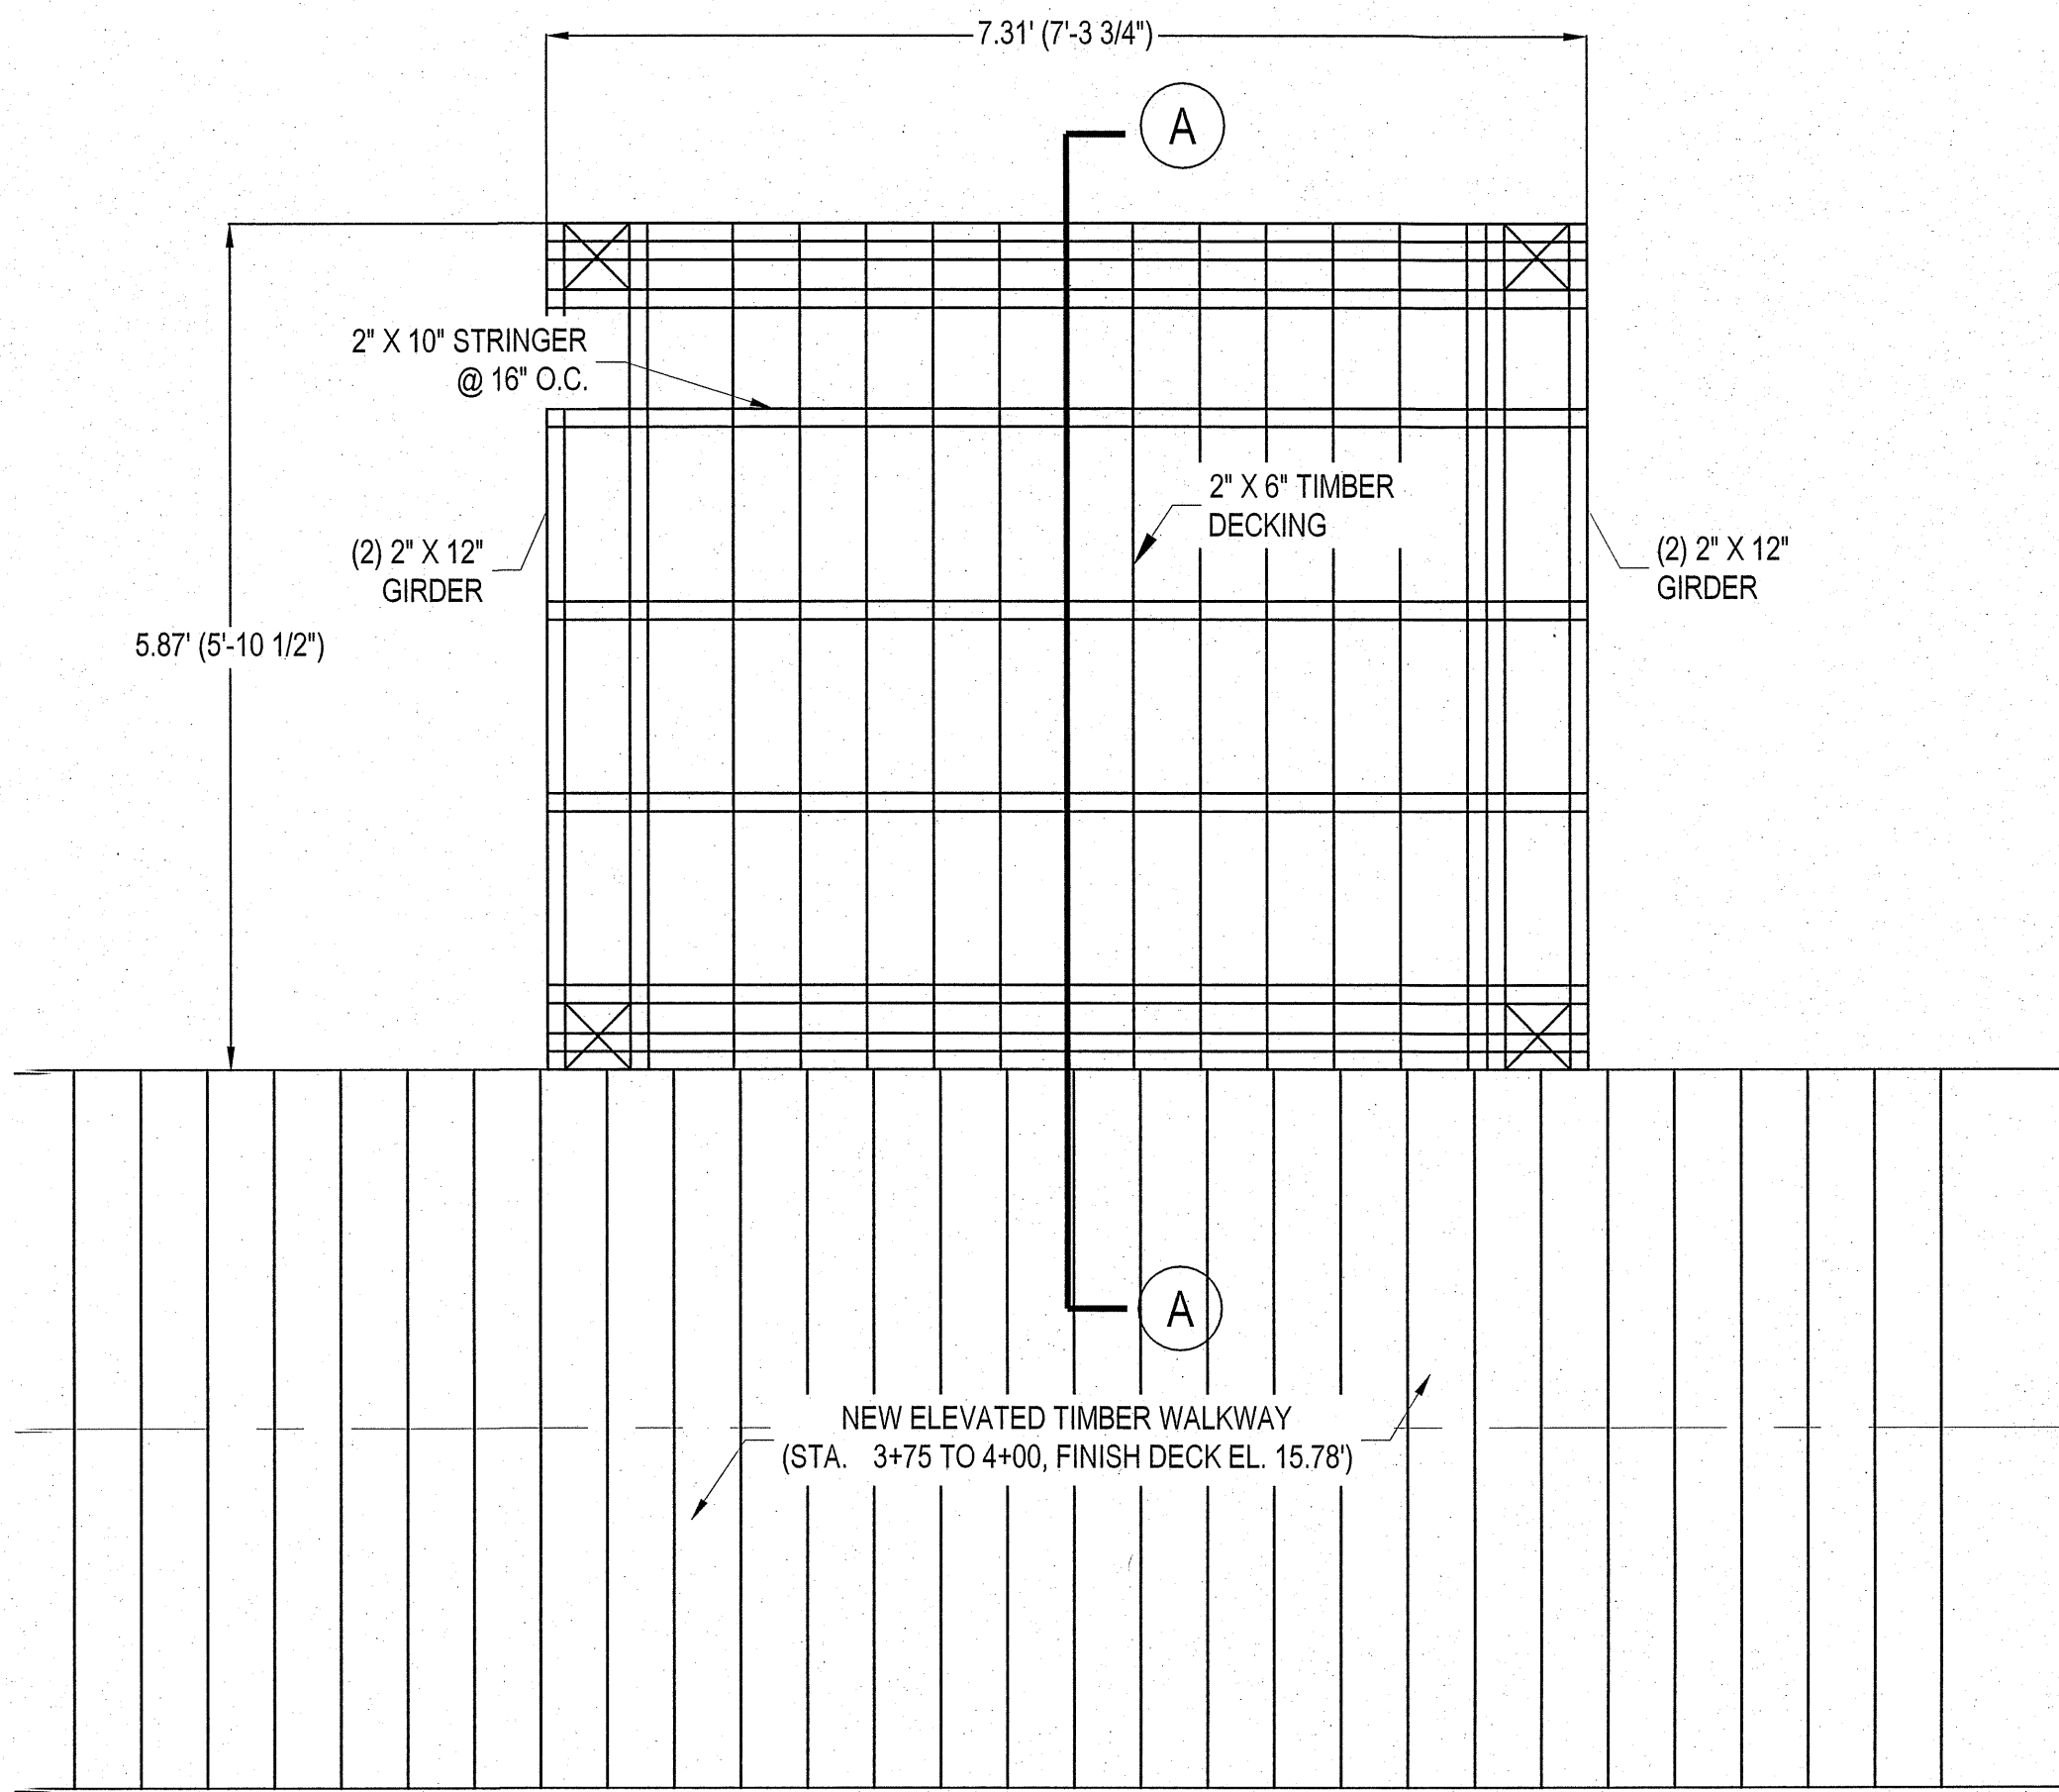

PLATFORM FRAMING & DECKING PLAN

SCALE: 3/4" = 1' 0"

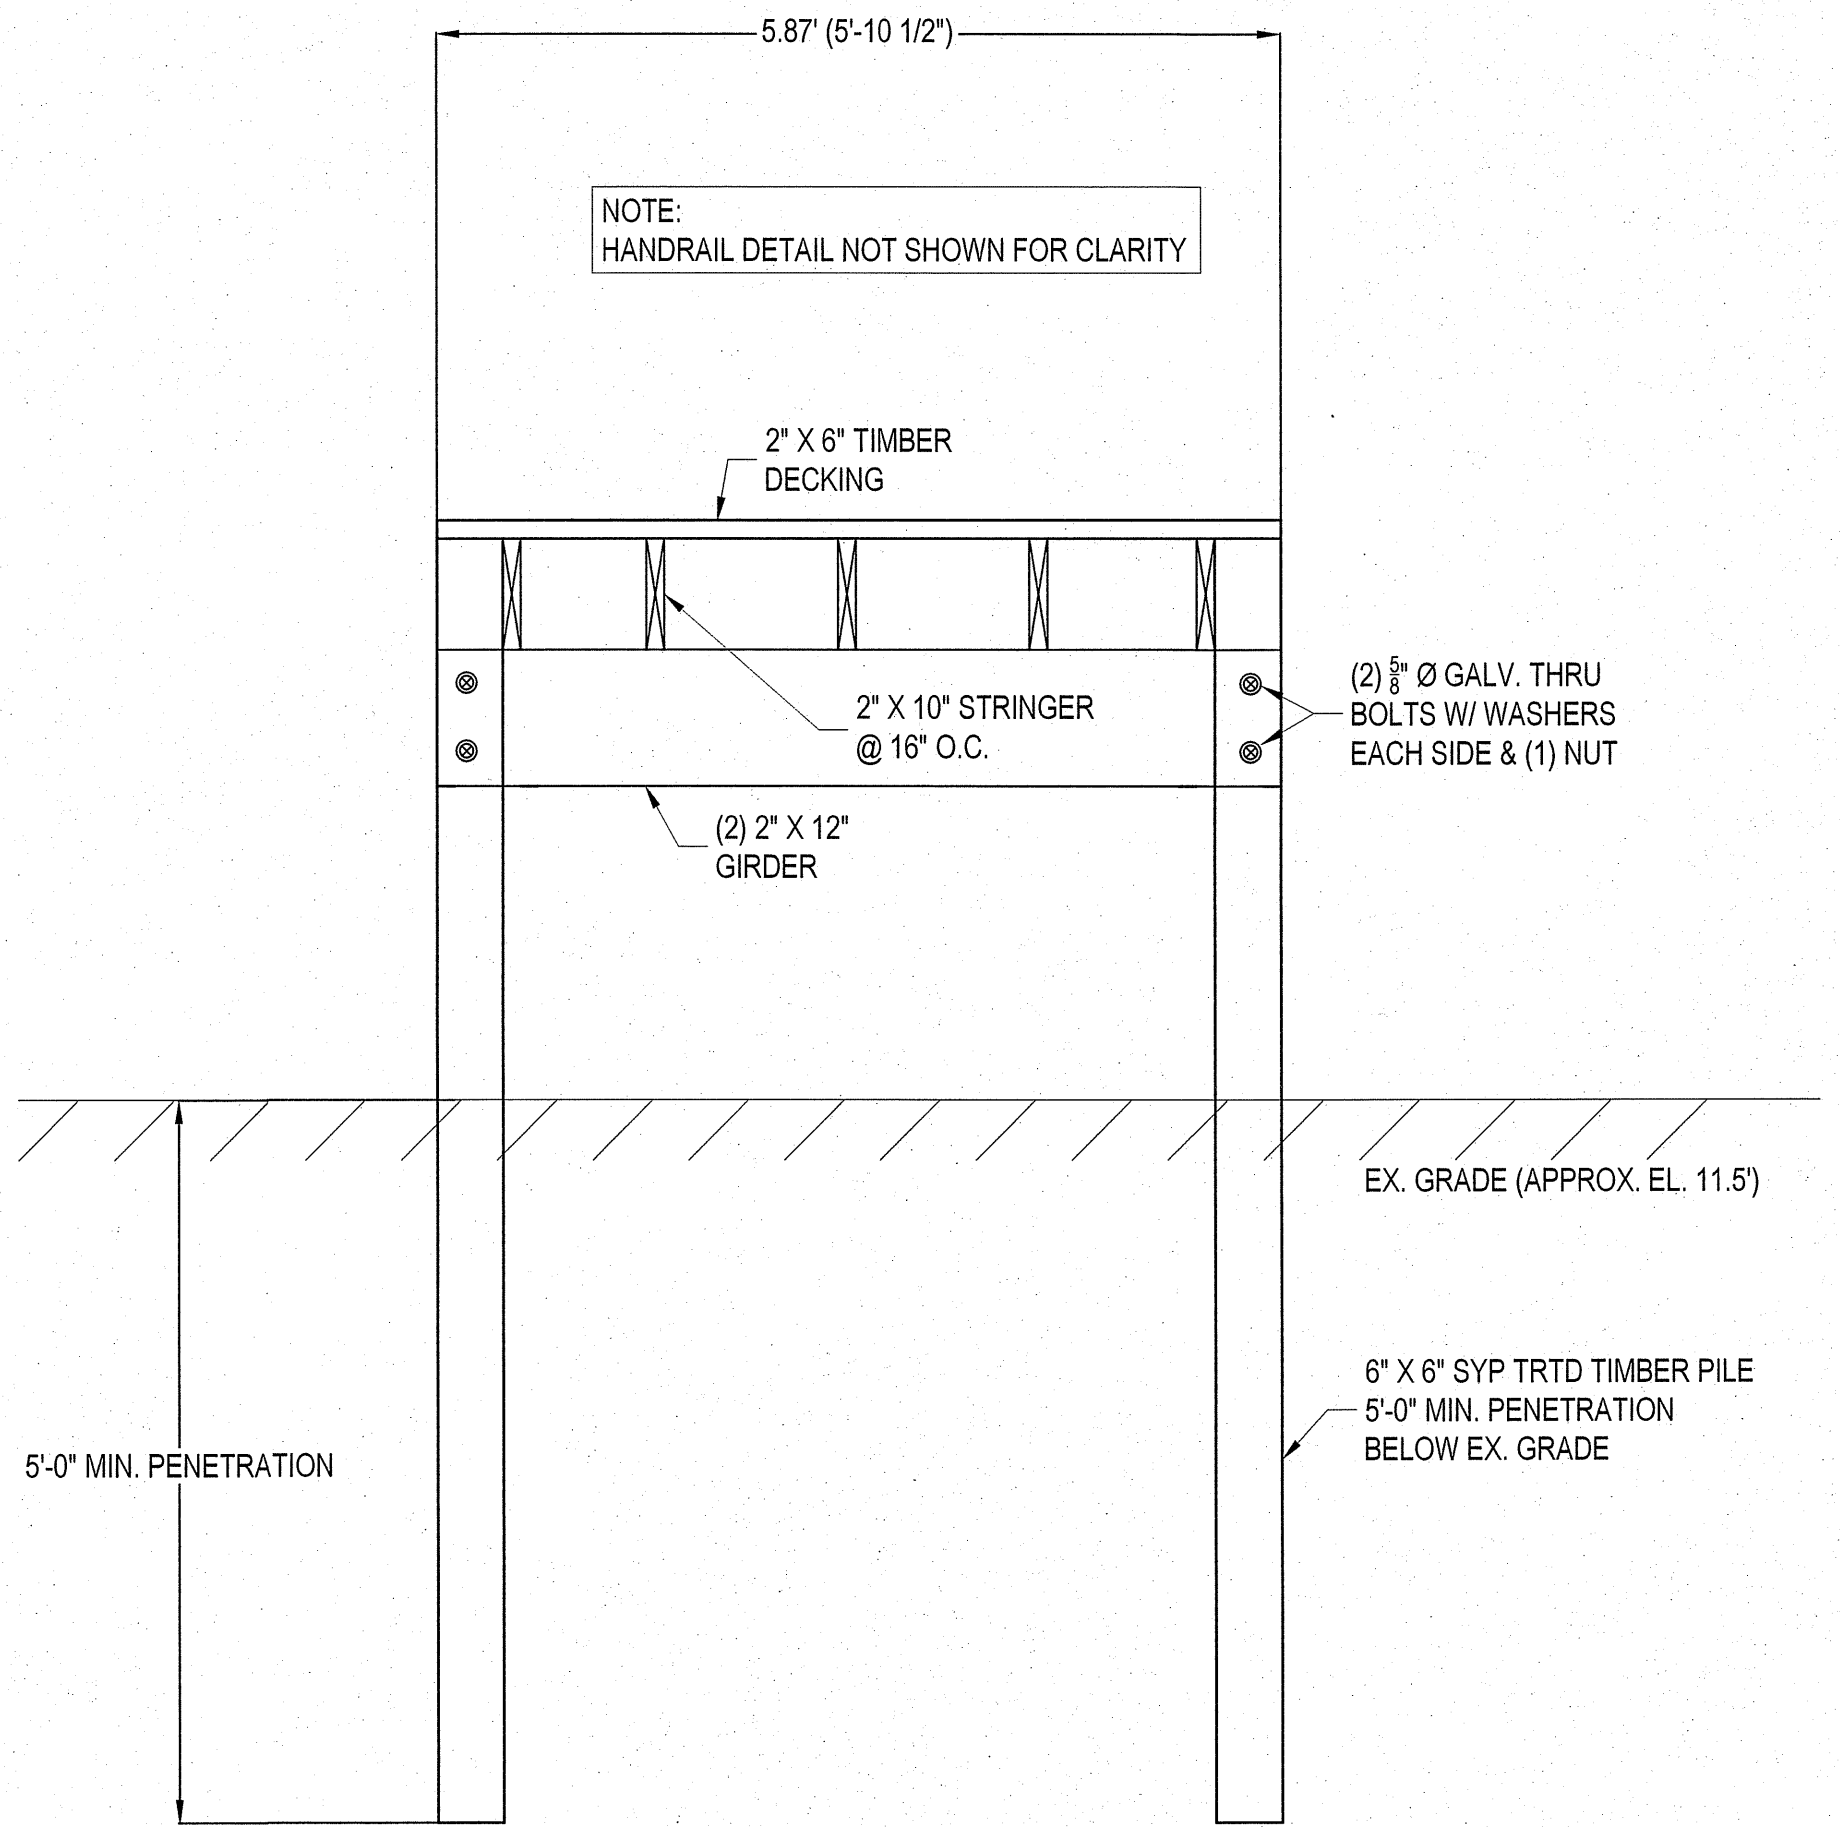

SECTION A-A: PLATFORM SECTION & ELEVATION

SCALE: 3/4" = 1' 0"

THIS DRAWING IS THE PROPERTY OF ARENDELL ENGINEERS AND IS NOT TO BE REPRODUCED OR USED FOR ANY PROJECT IN WHOLE OR IN PART WITHOUT EXPRESS WRITTEN PERMISSION.

PROJECT MANAGER: JJW
DESIGNED: JST
DRAWN BY: JST
CHECKED: JJW
SCALE: AS SHOWN
DATE: 09/21/2026

ARENDELL ENGINEERS
CIVIL - COASTAL - ENVIRONMENTAL

1004 Arendell Street
Morehead City, NC 28557
(252) 622-4338
Fax: (252) 622-4505

www.arendellengineers.com

North Carolina Certification No. C-1509

OWNER:

TOWN OF PINE KNOLL SHORES
100 MUNICIPAL CIRCLE
PINE KNOLL SHORES, NORTH CAROLINA


PROJECT:

PINE KNOLL SHORES BEACH
ACCESS A RECONSTRUCTION

CARTERET COUNTY, NC

DRAWING:

BOARDWALK PLAN & PROFILE
STA. 2+50 TO 4+10

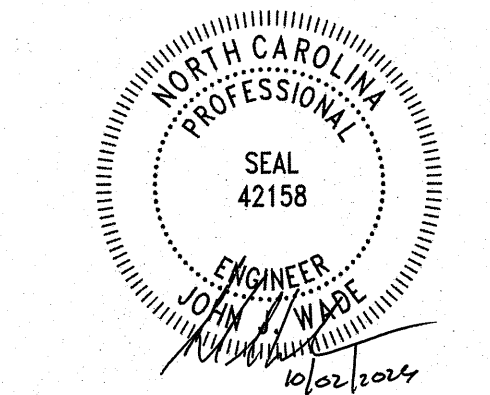

NO.	REVISION	BY	DATE
1	PLATFORM ADDED	JJW	09/29/2026
2	FENCE REMOVAL AND DETAILS	JJW	10/02/2026

SHEET NO:

C5

OF: 07

JOB NO.

26243